DRAWING SCALE: 1:100

1.0 0 METRES 5.0

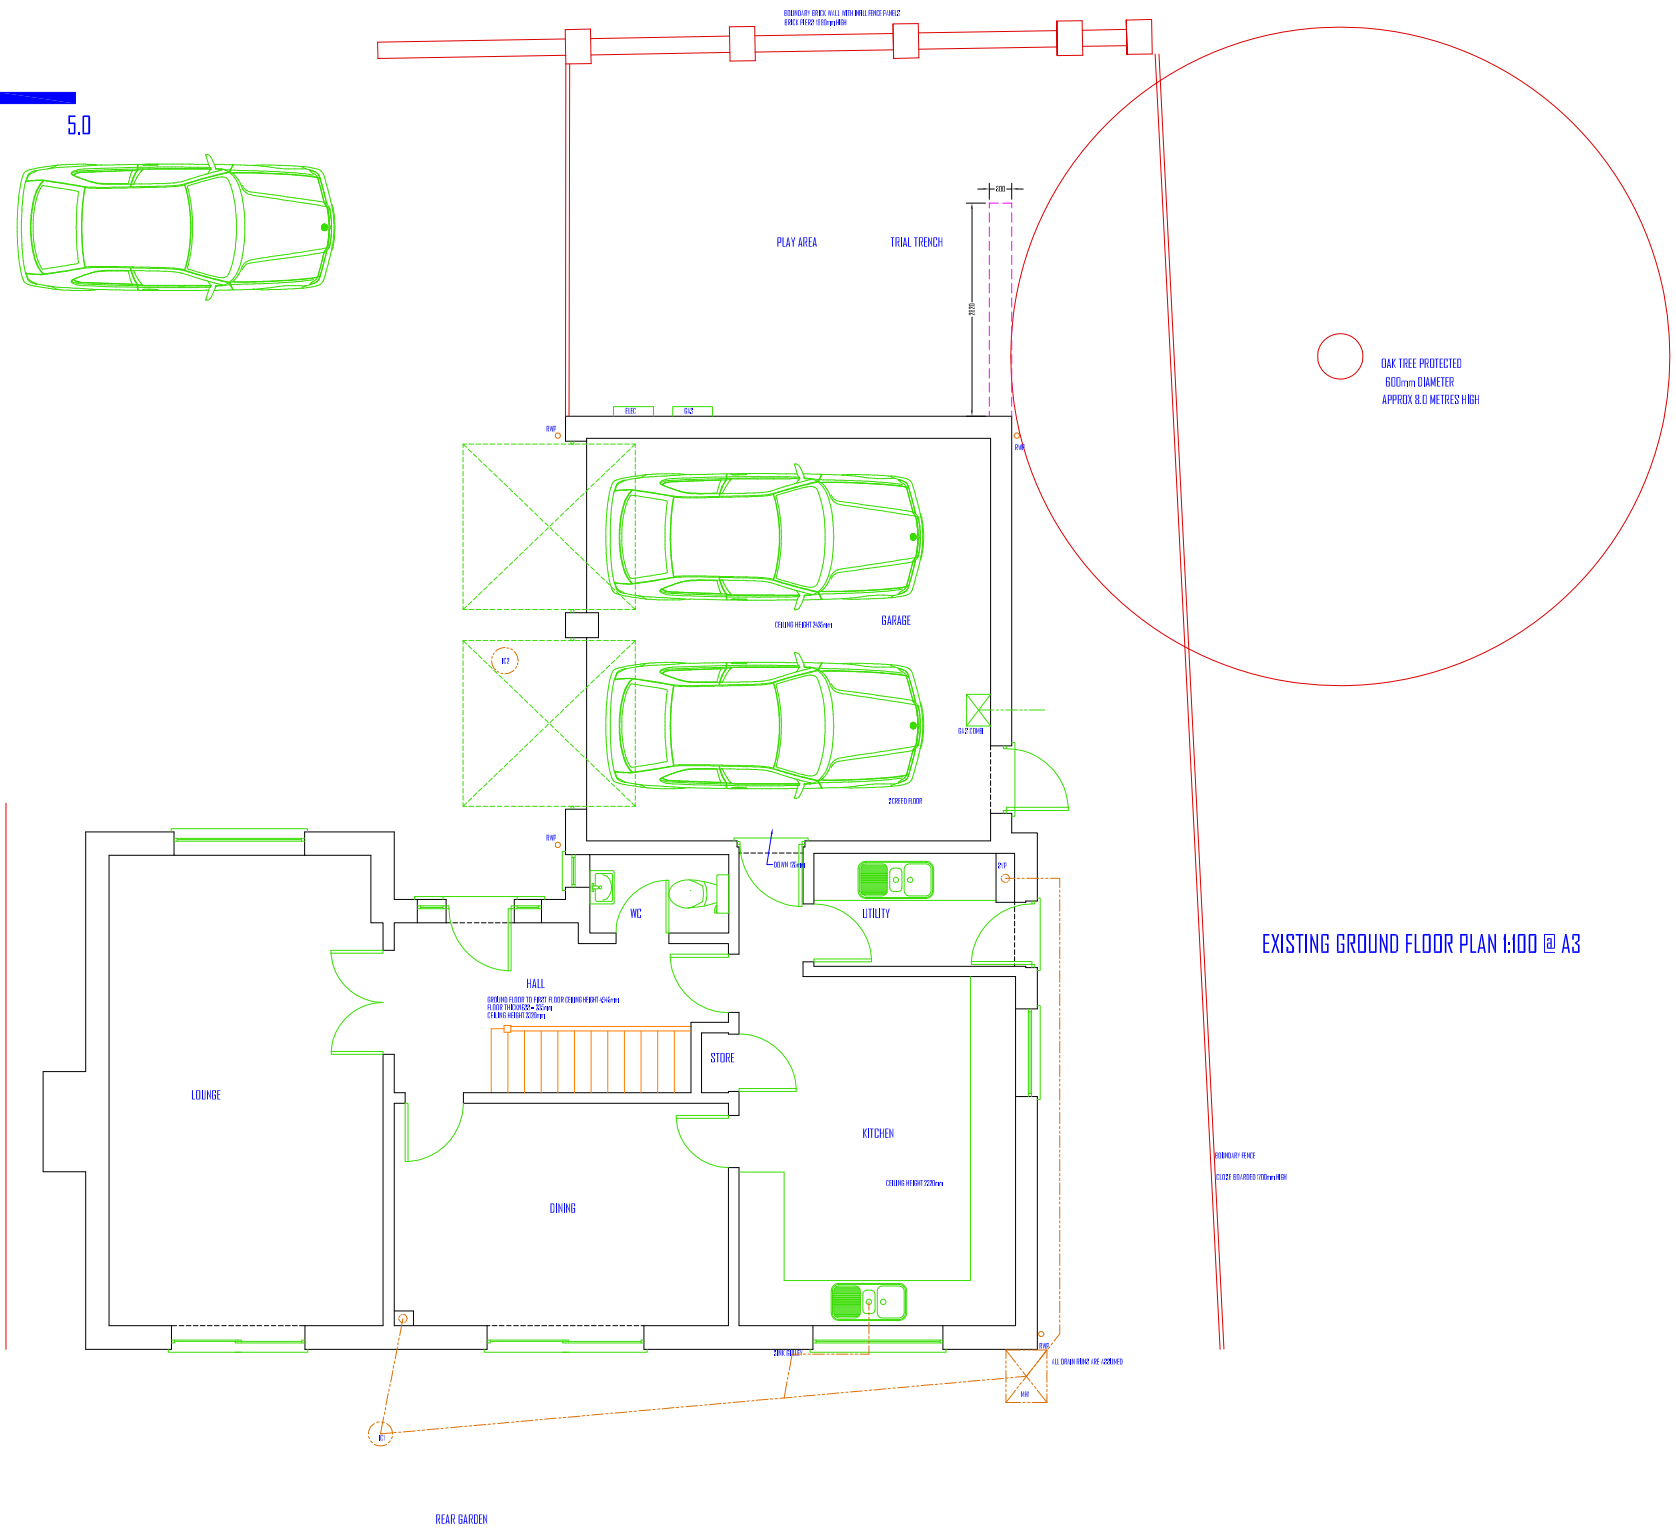

EXISTING GROUND FLOOR PLAN 1:100 @ A3

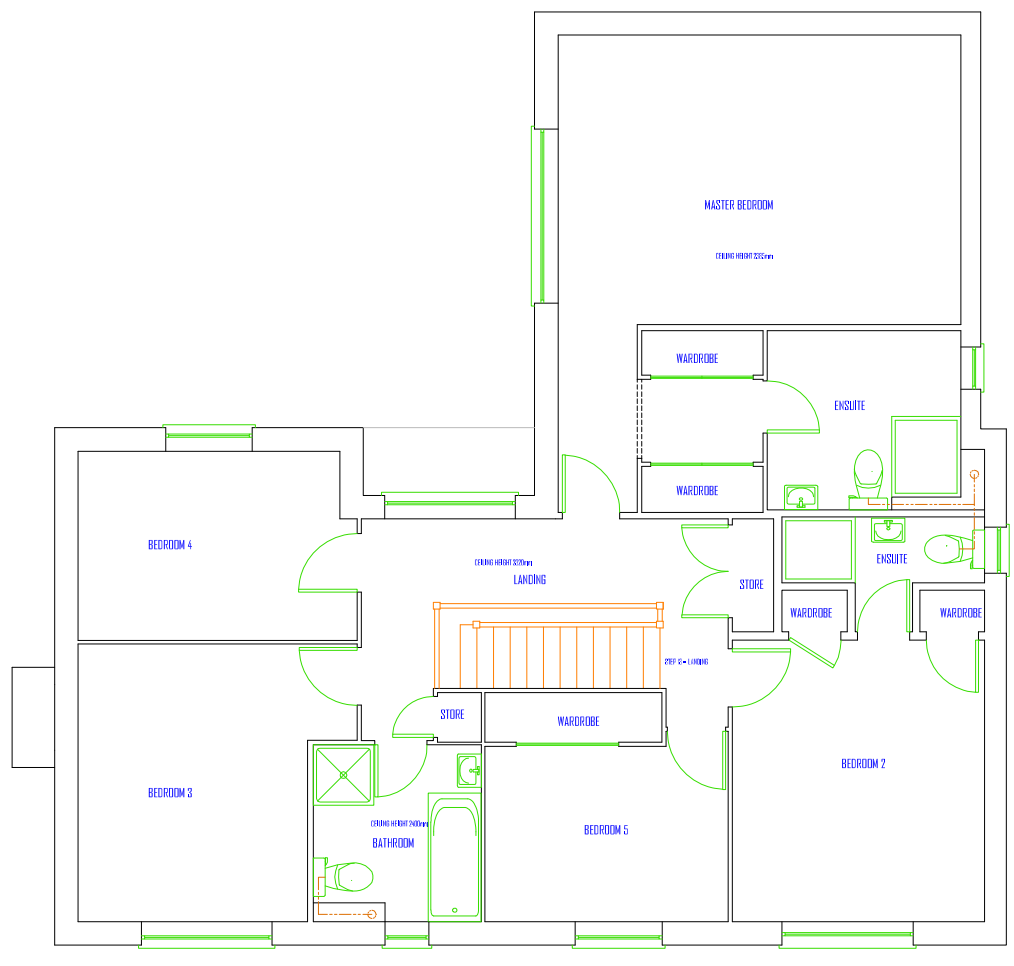

EXISTING FIRST FLOOR PLAN 1:50 @ A3