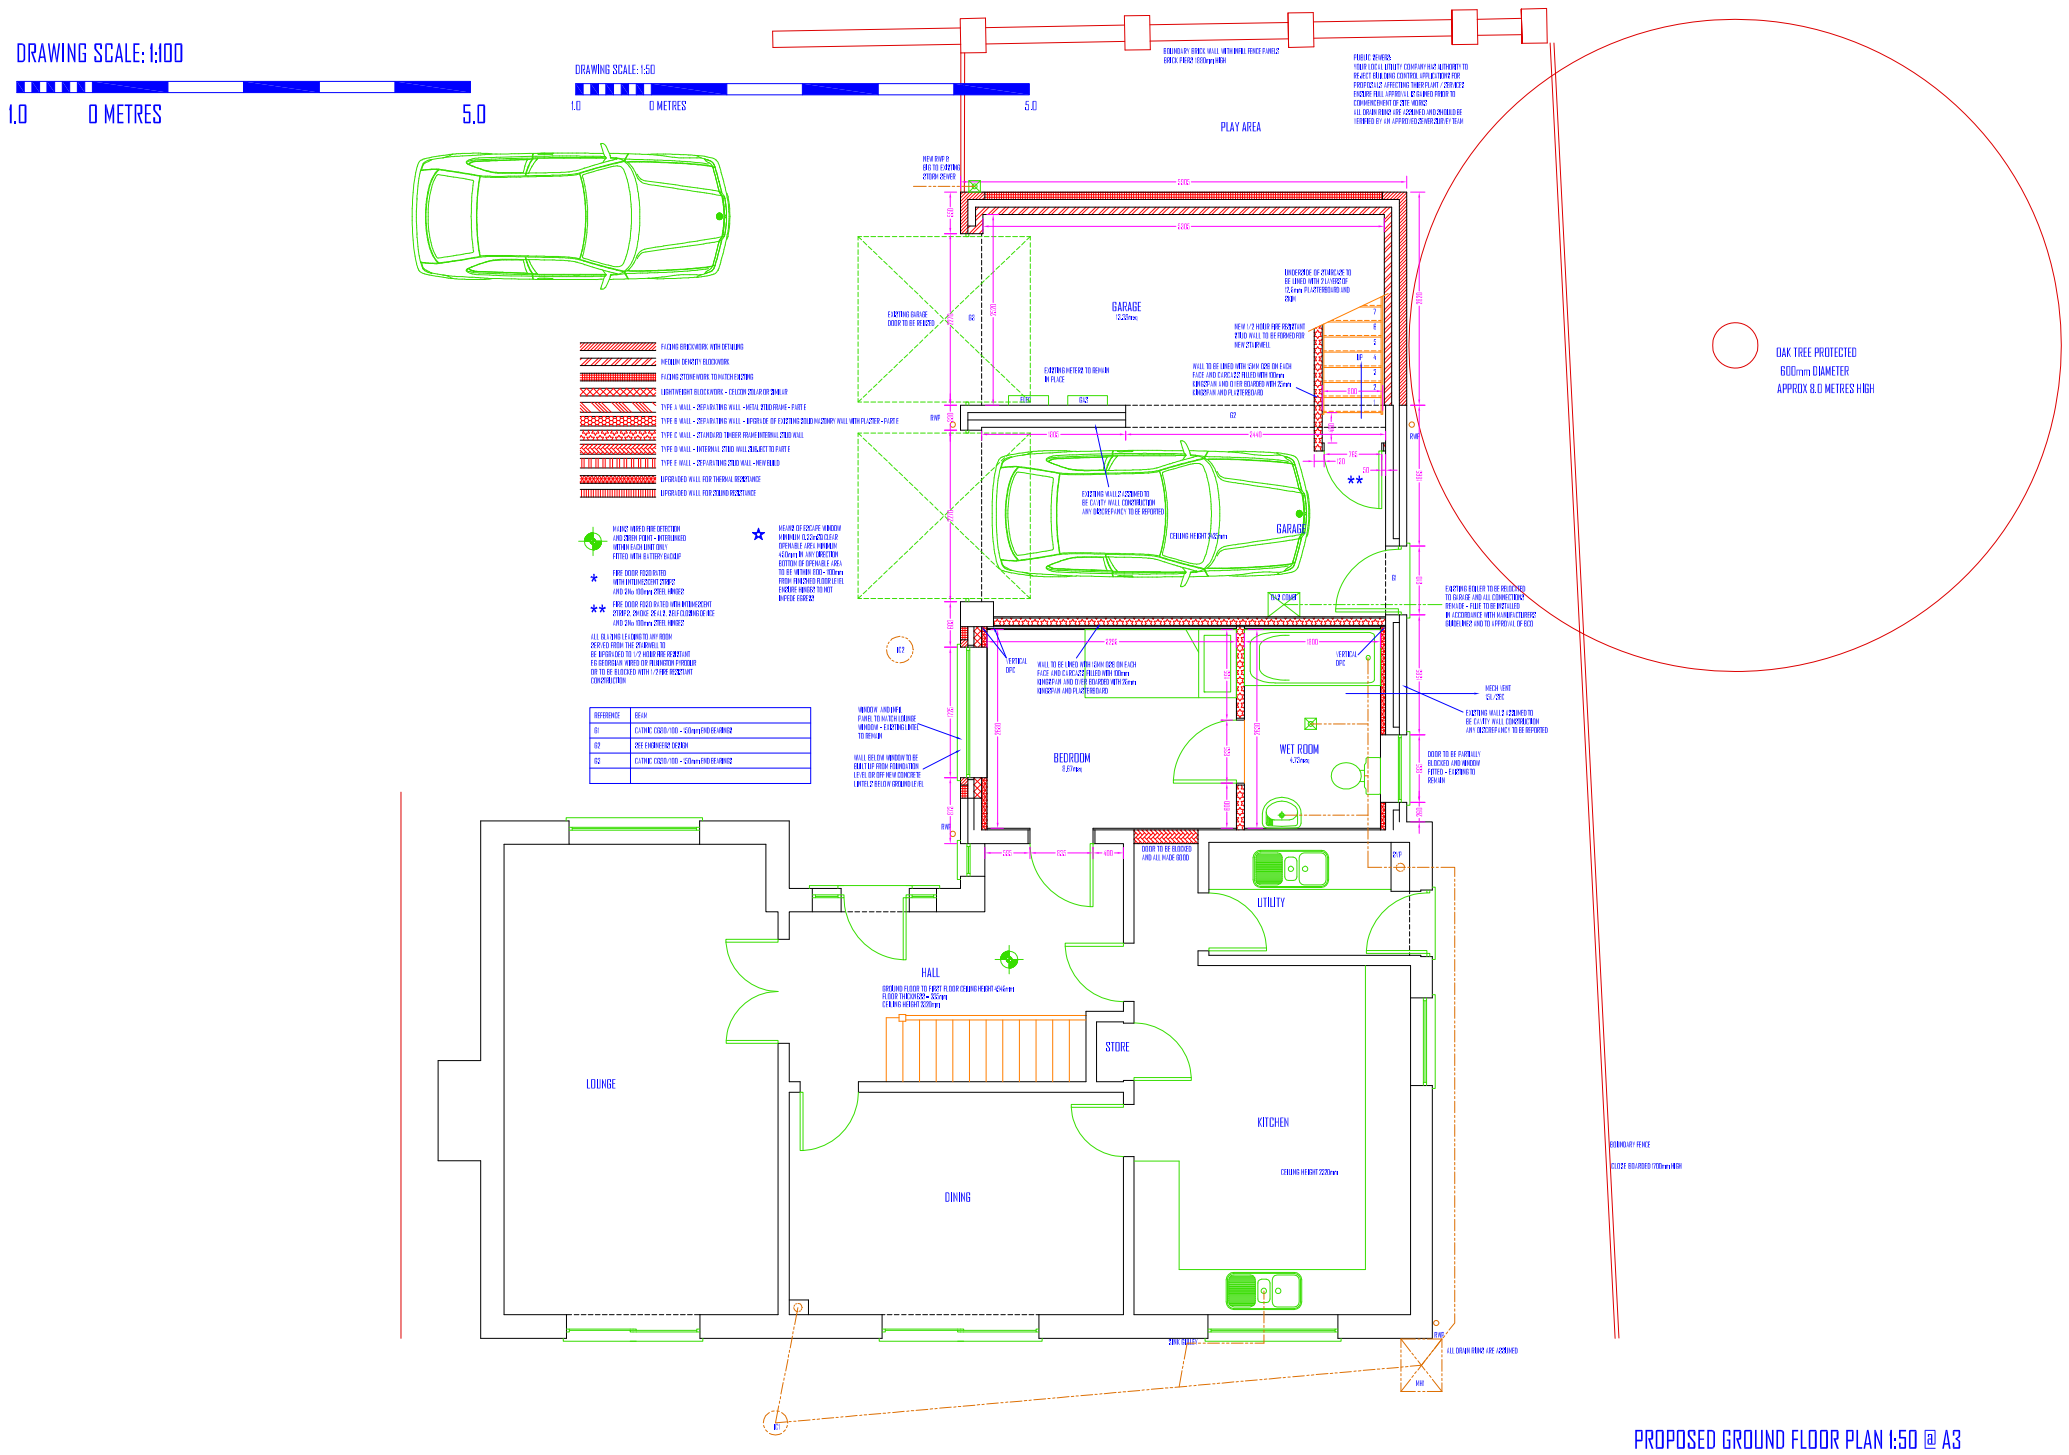

PROPOSED GROUND FLOOR PLAN 1:50 @ A3

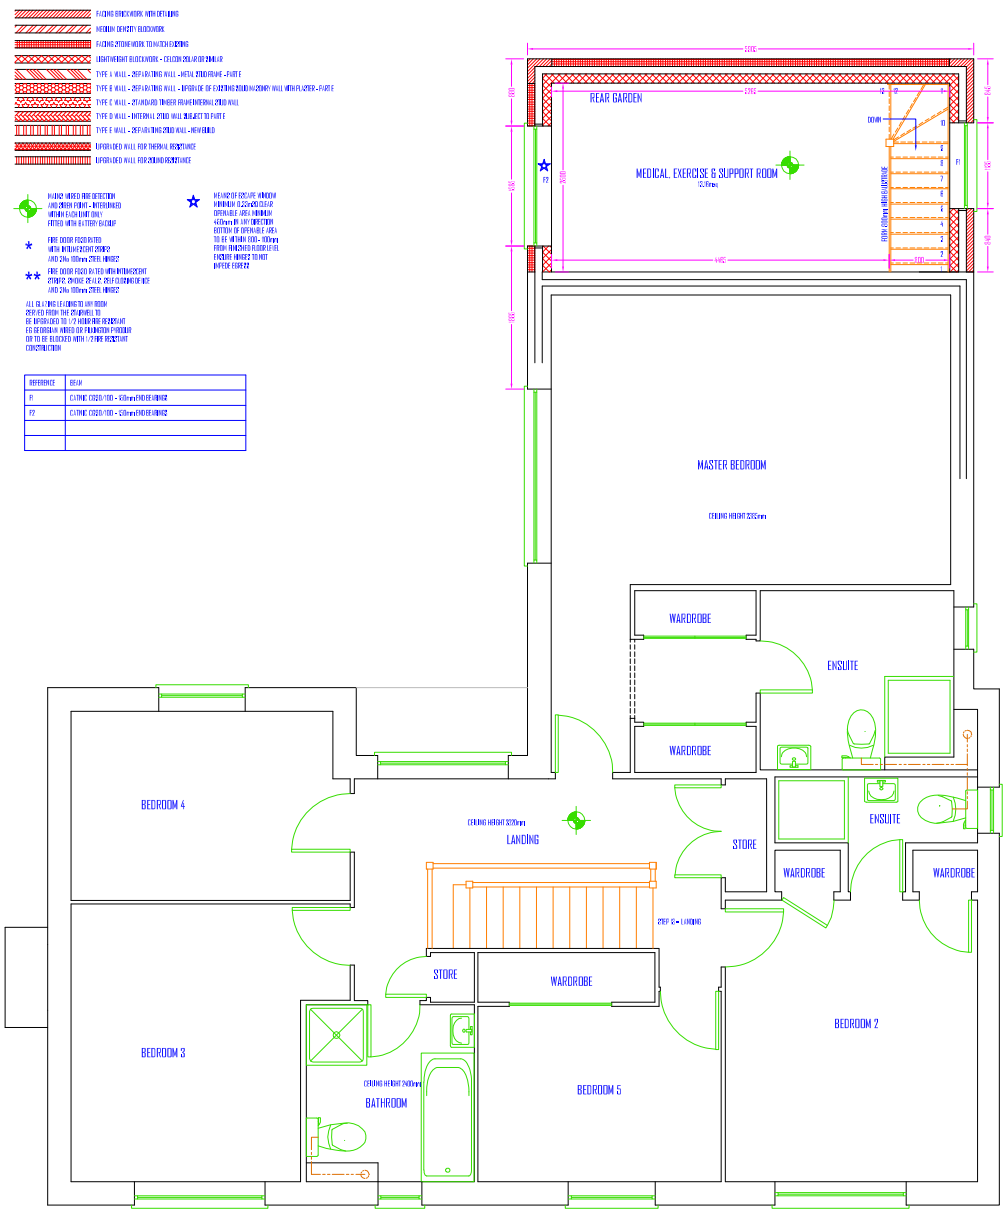

PROPOSED FIRST FLOOR PLAN 1:50 @ A3